FilmL.A., Inc.
6255 W Sunset Blvd, 12th Floor
Hollywood, CA 90028
t: (213)977-8600 - f: (213)977-8601
www.filmla.com

Summary Information

Permit No: F00137797-A **Type of Permit:** FILMING **Release Date:** 05/16/2018

Production Company PICROW INC

Insured Company Name PICROW INC
Contact Phone No. 1 323-957-5400
Contact Phone No. 2
Fax 323-957-5405
Address 736 SEWARD ST
LOS ANGELES, California 90038

Production Title TOO OLD TO DIE YOUNG

Type of Production TV Drama

Producer Jeffrey Stott

Director Nicolas Winding Refn

1st AD Vincent Lascoumes Alex Gayner

Production Manager Brendan Garst

FilmL.A. Coordinator Tara Kramer

Location Manager Scott Trimble
Primary Phone Mobile - 818-691-7222
Secondary Phone

Location Assistant TBD TBD
Primary Phone Mobile - 555-555-5555
Secondary Phone

Fees

Notification Charge	$328.00
LA COUNTY ROAD INSPECTION FEE	$346.00
LA COUNTY ROAD APPLICATION FEE	$157.00
FILMLA NON-REFUNDABLE FILM PERMIT RIDER FEE	$105.00
LA COUNTY ROAD ENCROACHMENT PERMIT PROCESSING FEE	$286.00

Total Permit Fee $1,222.00

Number of Locations 2

NOT A PERMIT

FilmL.A., Inc.
6255 W Sunset Blvd, 12th Floor
Hollywood, CA 90028
t: (213)977-8600 - f: (213)977-8601
www.filmla.com

Summary Information — Location

Permit Number	F00137797-A	**Location Manager**	Scott Trimble
Production Company	PICROW INC	Primary Phone	Mobile - 818-691-7222
Insured Company	PICROW INC	Secondary Phone	
Production Title	TOO OLD TO DIE YOUNG		

Location Address EAST AVE G., 200th St. E. - 260th St. E./County Line Rd, Unincorporated L.A. County, CA, 90535

Location Type Street

Film Dates 5/17/2018 - 5/17/2018 06:00 - 23:59 1 day

Open or Closed to the Public Open

Generic Conditions
Community Survey Obtained
Must Maintain 5' Clearance on Sidewalks/Walkways
Must maintain local/emergency access
Must post "ROAD WORK AHEAD" signs, which must remain up until all activities on the roadway have been completed.
Must post "WET PAVEMENT AHEAD" signs. Traffic officers remain until pavement is dry
No cast or crew parking on area streets
No interference with merchant activity.
No steps from trailers, trucks or motorhomes may be facing road
Number of uniformed officers listed on the permit is a minimum requirement. Permittee remains responsible for deploying a sufficient number of uniformed officers to provide traffic and crowd control to ensure the safety of the film crew and the public.
Traffic control must be done in accordance w/MUTCD
Traffic Officers Required
Uniformed officers shall have a copy of the film permit in their possession and are required to confirm that all traffic control signage devices are in place.

Please see attached document 137797_ALT_AVE G_220TH_260TH_-Layout1.pdf

Equipment on Location

Type	Quantity
4000 gal water truck	1
5 or 10 ton trucks	4
Cube Trucks	3
Generator	1
Motor Homes	1
Picture vehicles	10
Trailers	3

Personnel on Location

Type	Quantity
Cast	5
Crew	50
LA County FSA assigned	1
Sheriff/CHP	6

NOT A PERMIT

FilmL.A., Inc.
6255 W Sunset Blvd, 12th Floor
Hollywood, CA 90028
t: (213)977-8600 - f: (213)977-8601
www.filmla.com

Summary Information — Location

Permit Number	F00137797-A	**Location Manager**	Scott Trimble
Production Company	PICROW INC	Primary Phone	Mobile - 818-691-7222
Insured Company	PICROW INC	Secondary Phone	
Production Title	TOO OLD TO DIE YOUNG		

Vans 3

Filming Activities Atmospheric Smoke Effects; Brandishing weapons; Camera in car; Equipment on sidewalk, in curb lane & across street; Intermittent pedestrian control; Intermittent traffic control - 2 minutes standard; Precision driving (within or below posted speed limit only); Wetdown; 2nd Unit Car chase; Precision driving with near misses; Equipment & vehicles on the road shoulders where safe as needed for scenes; Dolly track & steadicams; Camera on car; Picture cars tracked with camera cars; KALM: Jack Tate: 760-413-6007;

Jurisdiction **Political:** Los Angeles County - Supervisor District 5 **Police:** Los Angeles County Sheriff **Fire:** Los Angeles County

Thomas Guide **Page:** | **Grid:**

Approvals

LOS ANGELES COUNTY PUBLIC WORKS - FINAL APPROVERS	Tenasha Bennett
LOS ANGELES COUNTY ROAD DEPARTMENT - PALMDALE (PO5)	Chris Melillo

Coordinator Note COUNTY FIRE #18 1588 114/80/161
FSA AND 4,000 GALLON WATER TRUCK REQUIRED PER COUNTY FIRE.

Parking

Base Camp Location Type : Other Location	19809 E Ave G, Unincorporated Los Angeles County, CA, 93535	**Crew Parking** Location Type : Other Location	19809 E Ave G, Unincorporated Los Angeles County, CA, 93535

Posting "No Parking" signs B/S AVENUE G, 220TH ST E - 260TH ST E

Approximate Footage County Parking **Log Number** PO5

Date(s) 5/17/2018 to 5/17/2018 **Time(s)** 05:00 to 22:00

Lane / Full Closure ALTERNATING DIRECTIONAL CLOSURE AVENUE G, 220TH ST E - 260TH ST E

Approximate Footage 0 - 300

NO PERMIT

FilmL.A., Inc.
6255 W Sunset Blvd, 12th Floor
Hollywood, CA 90028
t: (213)977-8600 - f: (213)977-8601
www.filmla.com

Summary Information — Location

Location 1 of 2

Permit Number	F00137797-A	**Location Manager**	Scott Trimble
Production Company	PICROW INC	Primary Phone	Mobile - 818-691-7222
Insured Company	PICROW INC	Secondary Phone	
Production Title	TOO OLD TO DIE YOUNG		

Date(s) 5/17/2018 to 5/17/2018 **Time(s)** 05:00 to 22:00

NOT A PERMIT

FilmL.A., Inc.
6255 W Sunset Blvd, 12th Floor
Hollywood, CA 90028
t: (213)977-8600 - f: (213)977-8601
www.filmla.com

Summary Information — Location

Permit Number	F00137797-A	**Location Manager**	Scott Trimble
Production Company	PICROW INC	Primary Phone	Mobile - 818-691-7222
Insured Company	PICROW INC	Secondary Phone	
Production Title	TOO OLD TO DIE YOUNG		

Location Address Antelope Woods Rd., Crown Valley Rd. - West to End, Acton, CA 93510

Location Type Road

Film Dates 5/17/2018 - 5/17/2018 01:00 - 23:00 1 day

Open or Closed to the Public Open

Generic Conditions
Community Survey Obtained
Must Maintain 5' Clearance on Sidewalks/Walkways
Must maintain local/emergency access
Must post "ROAD WORK AHEAD" signs, which must remain up until all activities on the roadway have been completed.
No cast or crew parking on area streets
No interference with merchant activity.
No steps from trailers, trucks or motorhomes may be facing road
Number of uniformed officers listed on the permit is a minimum requirement.
Permittee remains responsible for deploying a sufficient number of uniformed officers to provide traffic and crowd control to ensure the safety of the film crew and the public.
Traffic control must be done in accordance w/MUTCD
Traffic Officers Required
Uniformed officers shall have a copy of the film permit in their possession and are required to confirm that all traffic control signage devices are in place.

Equipment on Location

Type	Quantity
4000 gal water truck	1
5 or 10 ton trucks	5
Cube Trucks	3
Vans	3

Personnel on Location

Type	Quantity
Crew	75
LA County FSA assigned	1

Filming Activities Location is for overflow parking while filming in LA County;

Jurisdiction **Political:** Los Angeles County - Supervisor District 5 **Police:** Los Angeles County Sheriff **Fire:** Los Angeles County Fire Department

Thomas Guide **Page:** 4375 **Grid:**

NOT A PERMIT

FilmL.A., Inc.
6255 W Sunset Blvd, 12th Floor
Hollywood, CA 90028
t: (213)977-8600 - f: (213)977-8601
www.filmla.com

Summary Information — Location

Permit Number	F00137797-A	**Location Manager**	Scott Trimble
Production Company	PICROW INC	Primary Phone	Mobile - 818-691-7222
Insured Company	PICROW INC	Secondary Phone	
Production Title	TOO OLD TO DIE YOUNG		

Approvals	LOS ANGELES COUNTY PUBLIC WORKS - FINAL APPROVERS	Tenasha Bennett
	LOS ANGELES COUNTY ROAD DEPARTMENT - PALMDALE (PO5)	Chris Melillo

Coordinator Note COUNTY FIRE #18 1588 114/80/161
FSA AND 4,000 GALLON WATER TRUCK REQUIRED PER COUNTY FIRE.

Parking

Base Camp
Location Type : Filming Location

Crew Parking
Location Type : Filming Location

Posting "No Parking" signs B/S ANTELOPE WOODS RD, STARTING 200FT WEST OF CROWN VALLEY RD - WEST TO END

Approximate Footage County Parking **Log Number** PO5

Date(s) 5/17/2018 to 5/17/2018 **Time(s)** 01:00 to 23:00

NOT A PERMIT

CHECKED BY:	
	DATE
REVIEWED BY:	
	DATE
APPROVED BY:	
	DATE

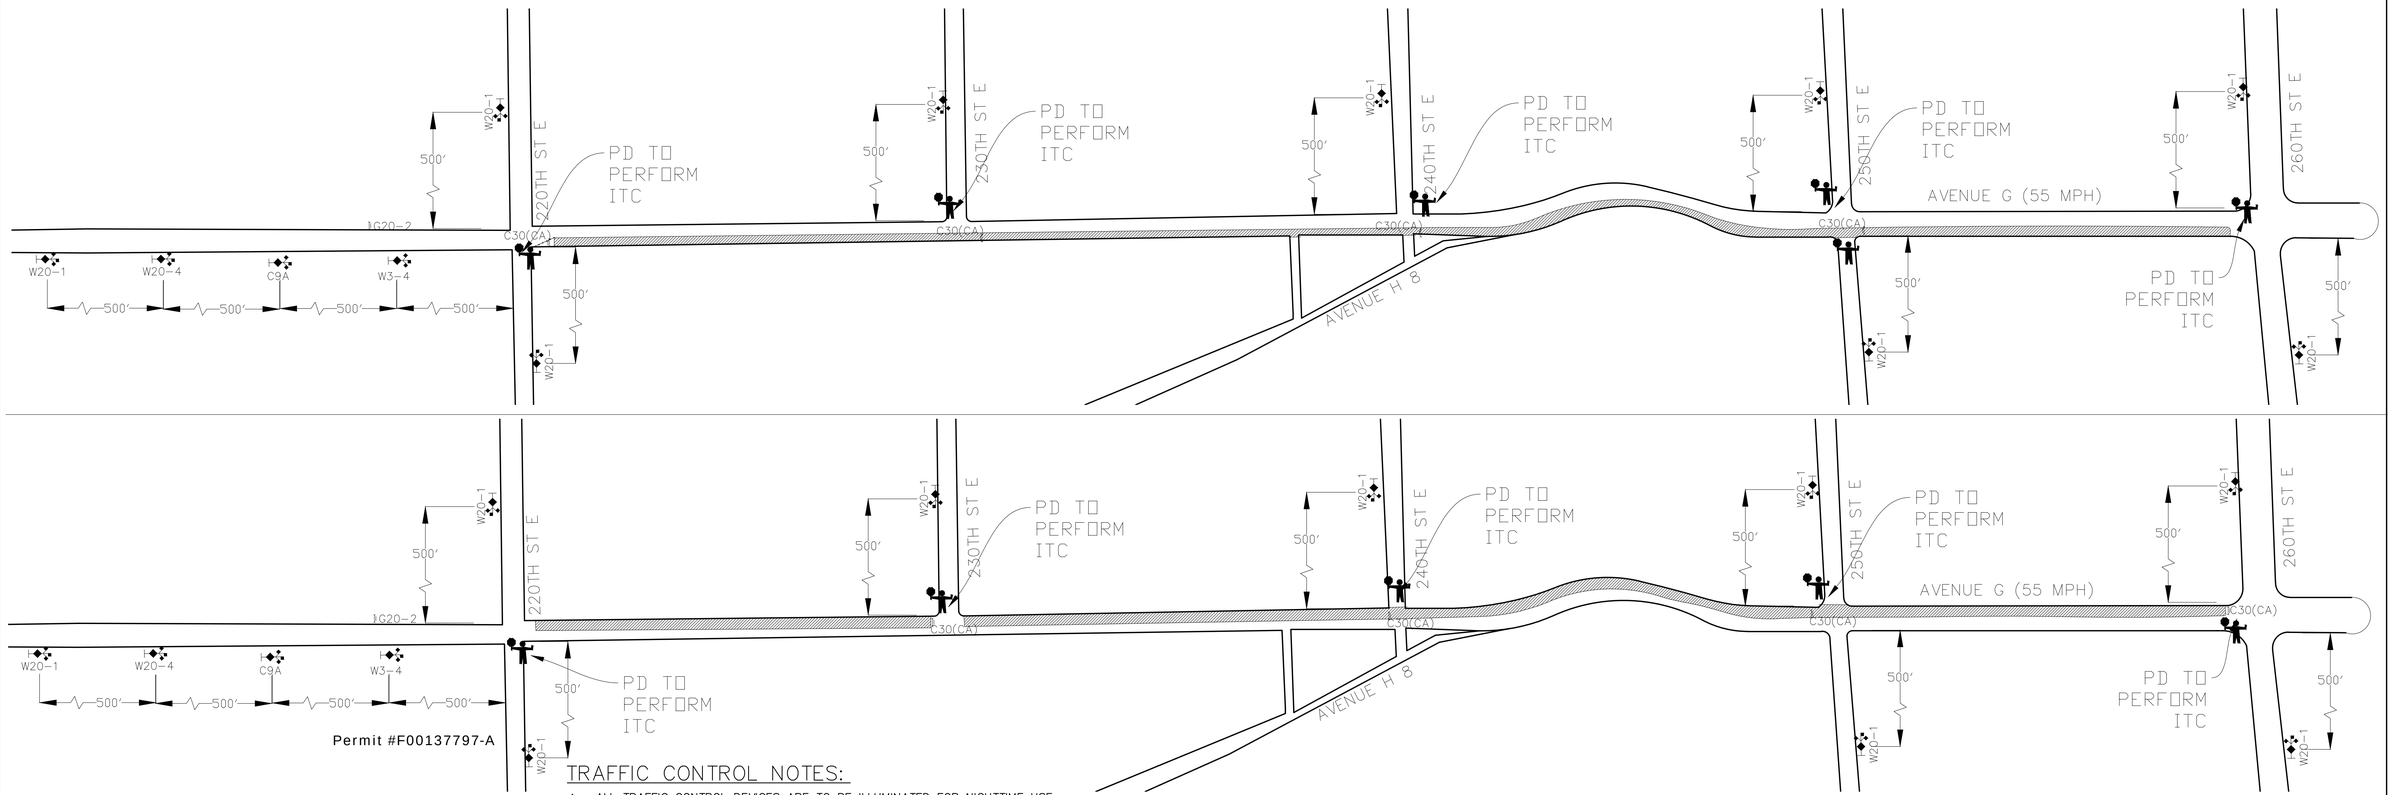

Permit #F00137797-A

TRAFFIC CONTROL NOTES:

1. ALL TRAFFIC CONTROL DEVICES ARE TO BE ILLUMINATED FOR NIGHTTIME USE.
2. THE CONTRACTOR SHALL MAINTAIN CONSTRUCTION ZONE ON A 24-HOUR BASIS.
3. ALL TEMPORARY MARKINGS AND STRIPING SHALL BE PAINT, OR TEMPORARY TAPE, AT THE ENGINEER'S DISCRETION, AND WILL BE REMOVED BY CONTRACTOR AT THE END OF THE TRAFFIC CONTROL PROJECT.
4. ALL TEMPORARY TRAFFIC CONTROL DEVICES ARE TO BE SANDBAGGED IN PLACE OR DOUBLE-BASED FOR PROTECTION AGAINST WIND.
5. ALL TEMPORARY SIGNS, DELINEATORS, BARRICADES, ETC., SHALL CONFORM TO THE MANUAL OF UNIFORM TRAFFIC CONTROL DEVICES (MUTCD) 2003 AS SUPPLEMENTED BY THE STATE OF CALIFORNIA.
6. THE CITY TRAFFIC DIVISION RESERVES THE RIGHT TO OBSERVE THESE TRAFFIC CONTROL PLANS AND MAKE ANY NECESSARY CHANGES, ANY CHANGES SUPERSEDE THESE PLANS AND ARE DONE SOLELY AT THE CONTRACTOR'S EXPENSE.
7. ALL TRAFFIC CONTROL SIGNS THAT ARE INSTALLED IN SIDEWALK AREAS EITHER BE SECURED TO AN EXISTING STREET LIGHT STANDARD OR WILL BE PLACED ON A SEPARATE POST WITH MINIMUM 7' CLEARANCE TO BOTTOM OF SIGN.
8. ALL TEMPORARY ADVANCE WARNING SIGNS SHALL BE 48"X48" MINIMUM ON HIGHWAYS WITH APPROACH SPEEDS OF 45 MPH OR MORE.
9. DELINEATORS SHALL BE SPACED AT 20' O.C. WITHIN 300' OF AN INTERSECTION.
10. ACCESS TO EXISTING BUSINESSES AND RESIDENCES SHALL BE PROVIDED.
11. ALL CONFLICTING SIGNS SHALL BE COVERED DURING CONSTRUCTION. COVERS SHALL BE REMOVED AT COMPLETION OF CONSTRUCTION.
12. CONTACT THE CITY OF LANCASTER AT 661-723-6040 AT LEAST 48 HOURS PRIOR TO IMPLEMENTING TRAFFIC CONTROL.

LEGEND:

- ADVANCE WARNING SIGN
- SIGN ON TYPE I BARRICADE
- TRAFFIC CONE 28" (REFLECTIVE)
- CLOSURE/WORK AREA
- DRIVEWAYS
- FLAGGER
- Ⓢ SIGNALIZED INTERSECTION

SIGN LEGEND:

ROAD WORK AHEAD	ONE LANE ROAD AHEAD		BE PREPARED TO STOP	LANE CLOSED	END ROAD WORK
W20-1	W20-4	C9A	W3-4	C30(CA)	G20-2

NOT A PERMIT

NOTE:
POSTED SPEED LIMIT = 55 MPH

FILM LA COORDINATOR: TARA KRAMER
FILM LA PERMIT # F-137797

CLOSURE INFO:
ALTERNATING TRAFFIC LANE OF AVENUE G FROM 220TH ST EAST TO 260TH ST

5/17, 0500-2200

PICROW INC
"TOO OLD TO DIE YOUNG"
LOCATIONS CONTACT:
OWEN LEE 323.260.4777(4PPS)

GRAPHIC SCALE
0 0 0 0
(IN FEET)
NOT TO SCALE

TRAFFIC CONTROL PLANS BY:

PACIFIC TRAFFIC CONTROL, INC.
1481 E. 4th STREET
LOS ANGELES, CA 90033
323.981.0600 – PHONE
WWW.PACIFICTC.COM
CA C31 LIC. No. 944488

PLANS PREPARED UNDER THE SUPERVISION OF BARRY S. MUNZ FOR
INSITE DEVELOPMENT

(SIGNATURE) | RCE# | EXP. DATE | 17064 PROJECT

antelope valley engineering inc.
129 WEST PONDERA STREET
LANCASTER, CA. 93534
PHONE: (661) 948-0805

DRAWN BY: RM
CHECKED BY: BSM

RECORD RCE			REVISION BLOCK	CITY	
REV#	APPR	DATE	REVISION DESCRIPTION	APPR	DATE
△					

CITY OF LANCASTER

TRAFFIC CONTROL PLAN
AVENUE G

DRAWING FILE: ???????.dwg

TC1 of 1